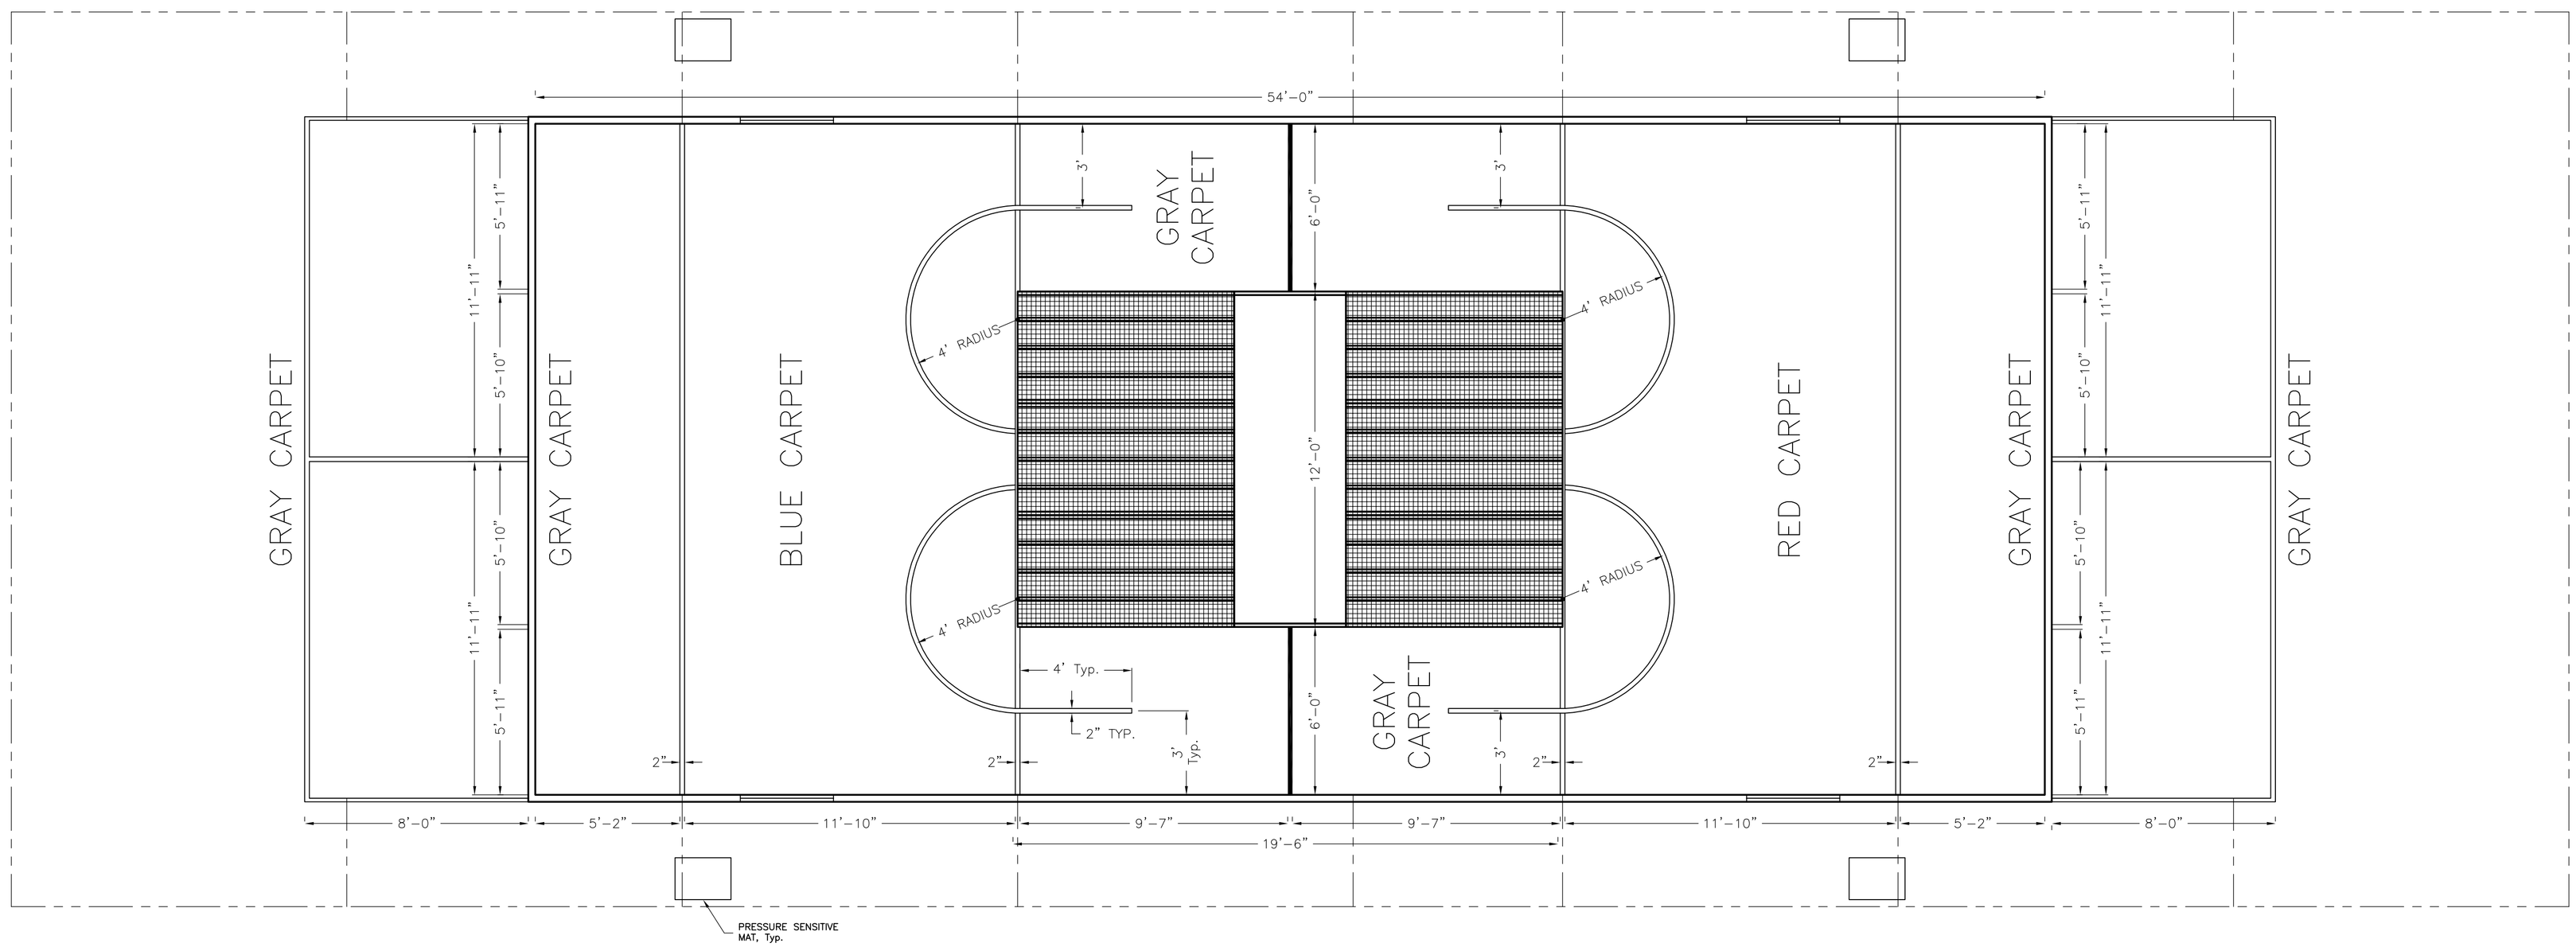

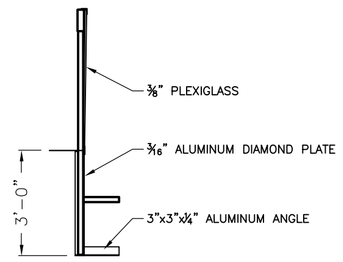

END WALL SECTION

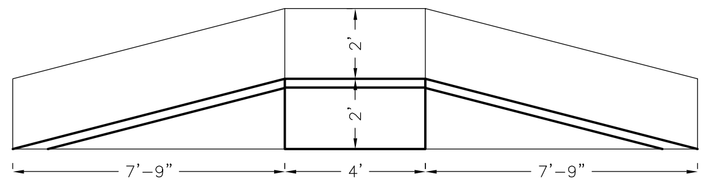

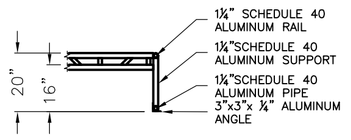

SIDE RAIL SECTION

CARPET EDGE/SEAM ——---——

FIRST
200 Bedford Street, Manchester, N H. 03101
(603) 666-3906 ♦ FAX (603) 666-3907

ENGINEER	DATE	TITLE		
DRAWN JRR	DATE 11/29/01	2003 FIELD LAYOUT AND MARKING		
CHECKED	DATE			
APPROVED	DATE	SIZE D	CLASS ID. FAS	DRAWING NO. D01-0007-01-01 REV. –
ISSUED	DATE	SCALE 1:40		SHEET 1 of 1